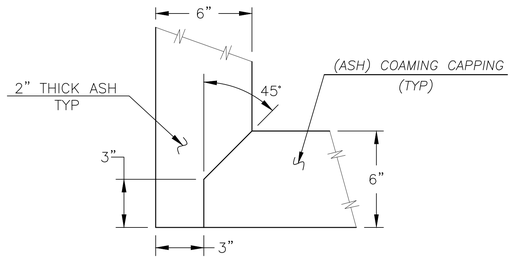

DETAIL "15–E"

TYPICAL BIRDSMOUTH JOINT
SCALE: 3"=1'–0"
(12–A)

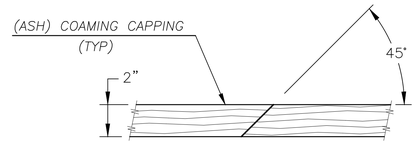

DETAIL "13–F"

TYPICAL SCARF JOINT
SCALE: 3"=1'–0"
(12–A)

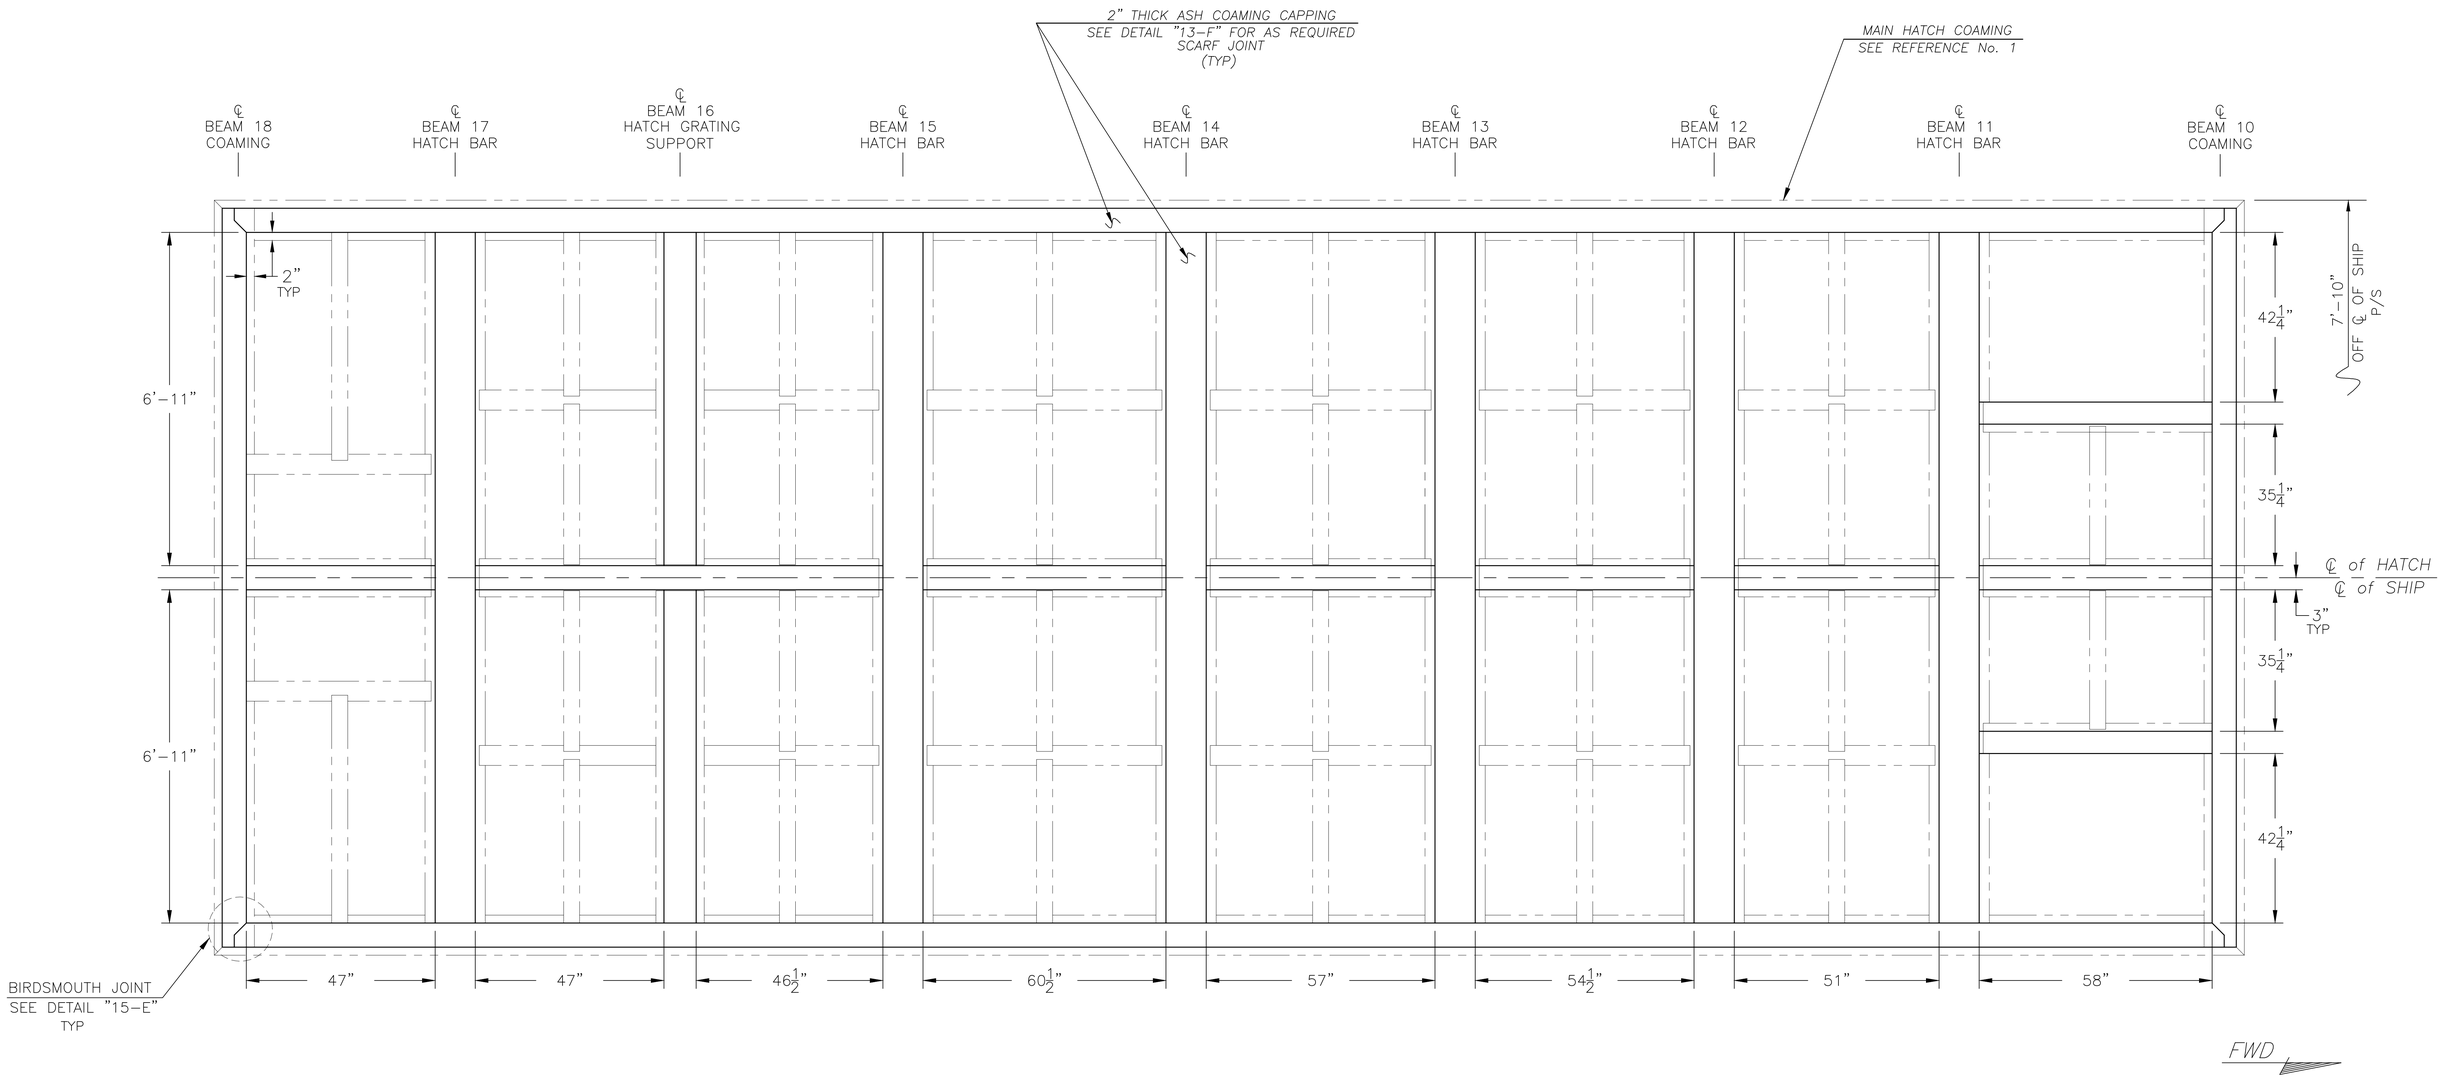

320 SCREWS REQD

KEY PLAN "12–A"

MAIN HATCH GRATING
SPAR DECK
SCALE: 3/4"=1'–0"

SIZE	N.H.H.C. DET BOSTON DRAWING NO.	REV
F	002–02–2010	–
SCALE: AS NOTED		SHEET 2