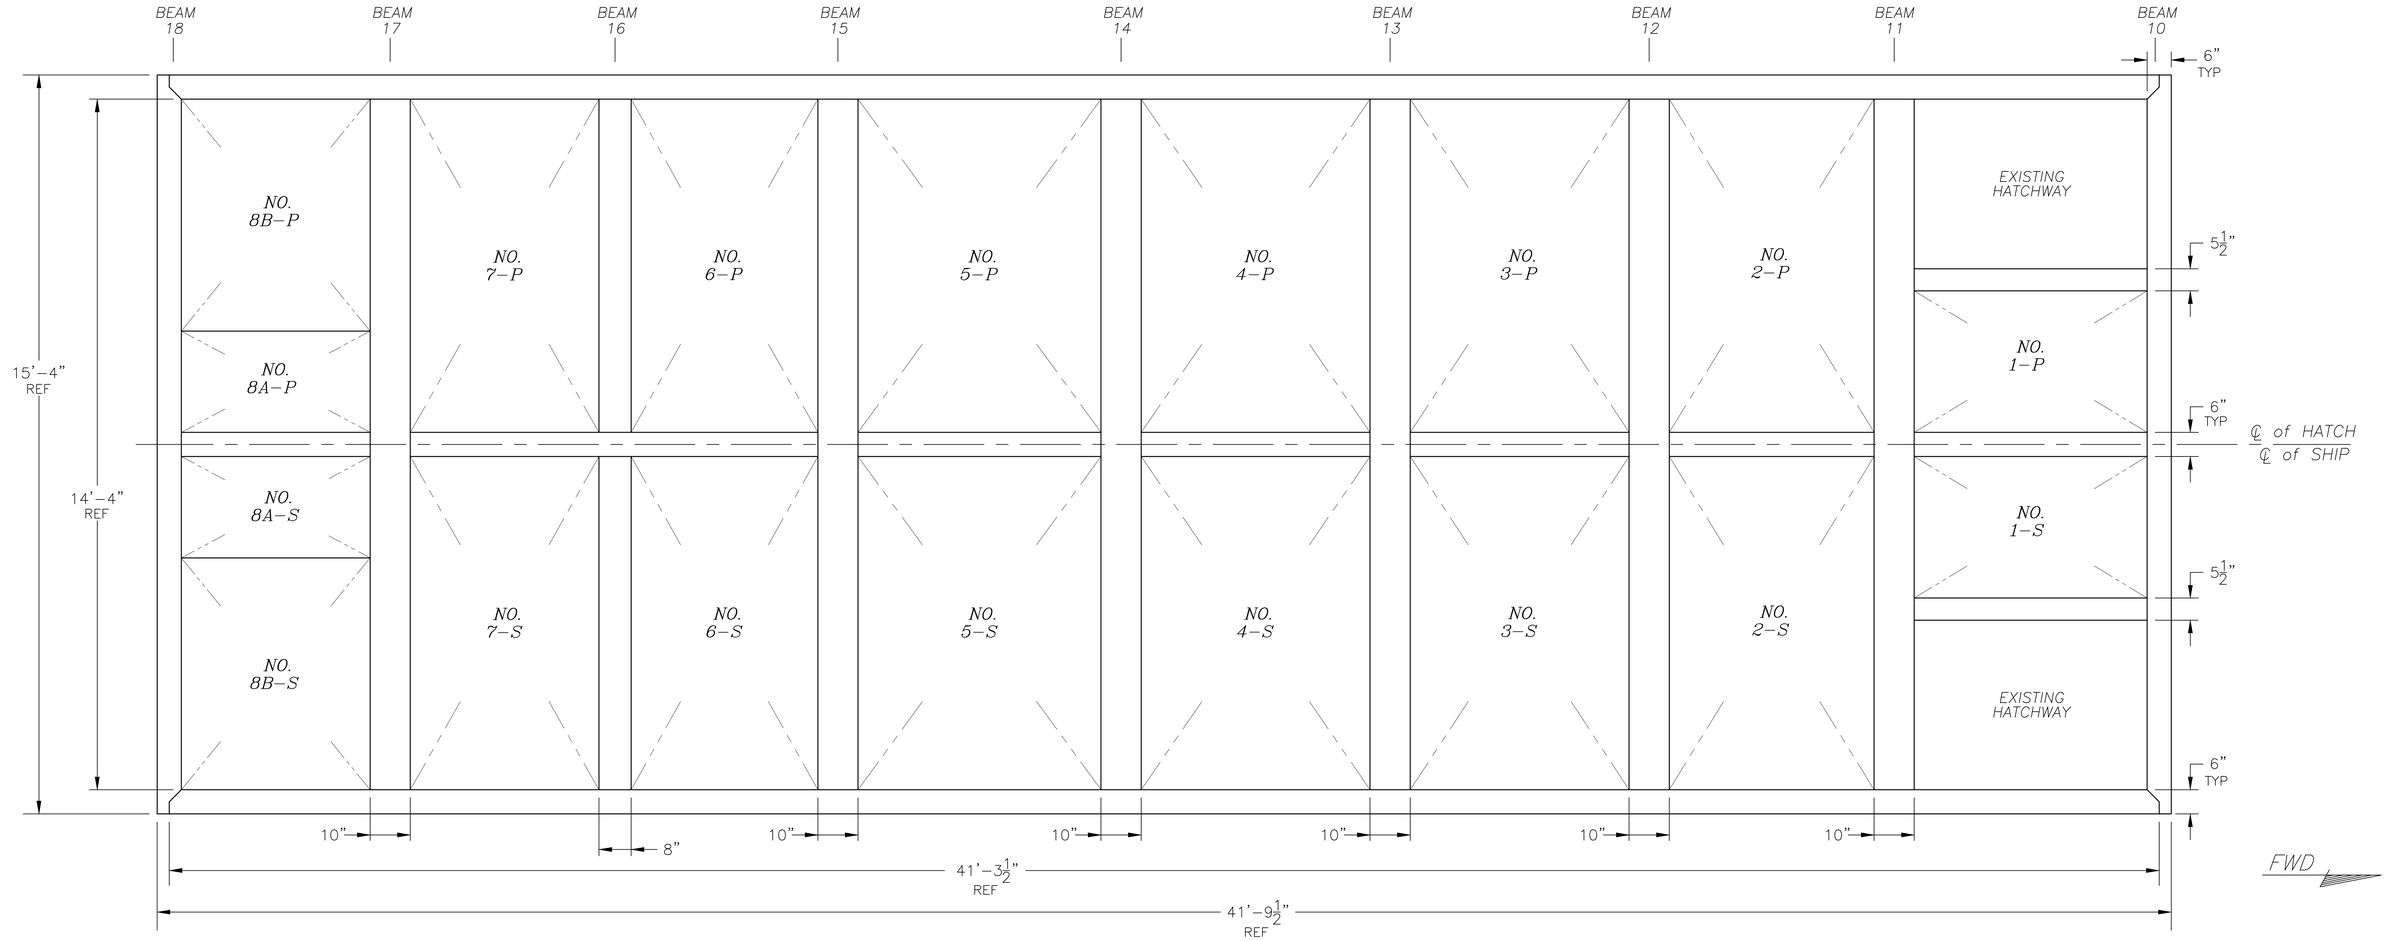

NOTE: ALL MATERIAL TO BE ASH

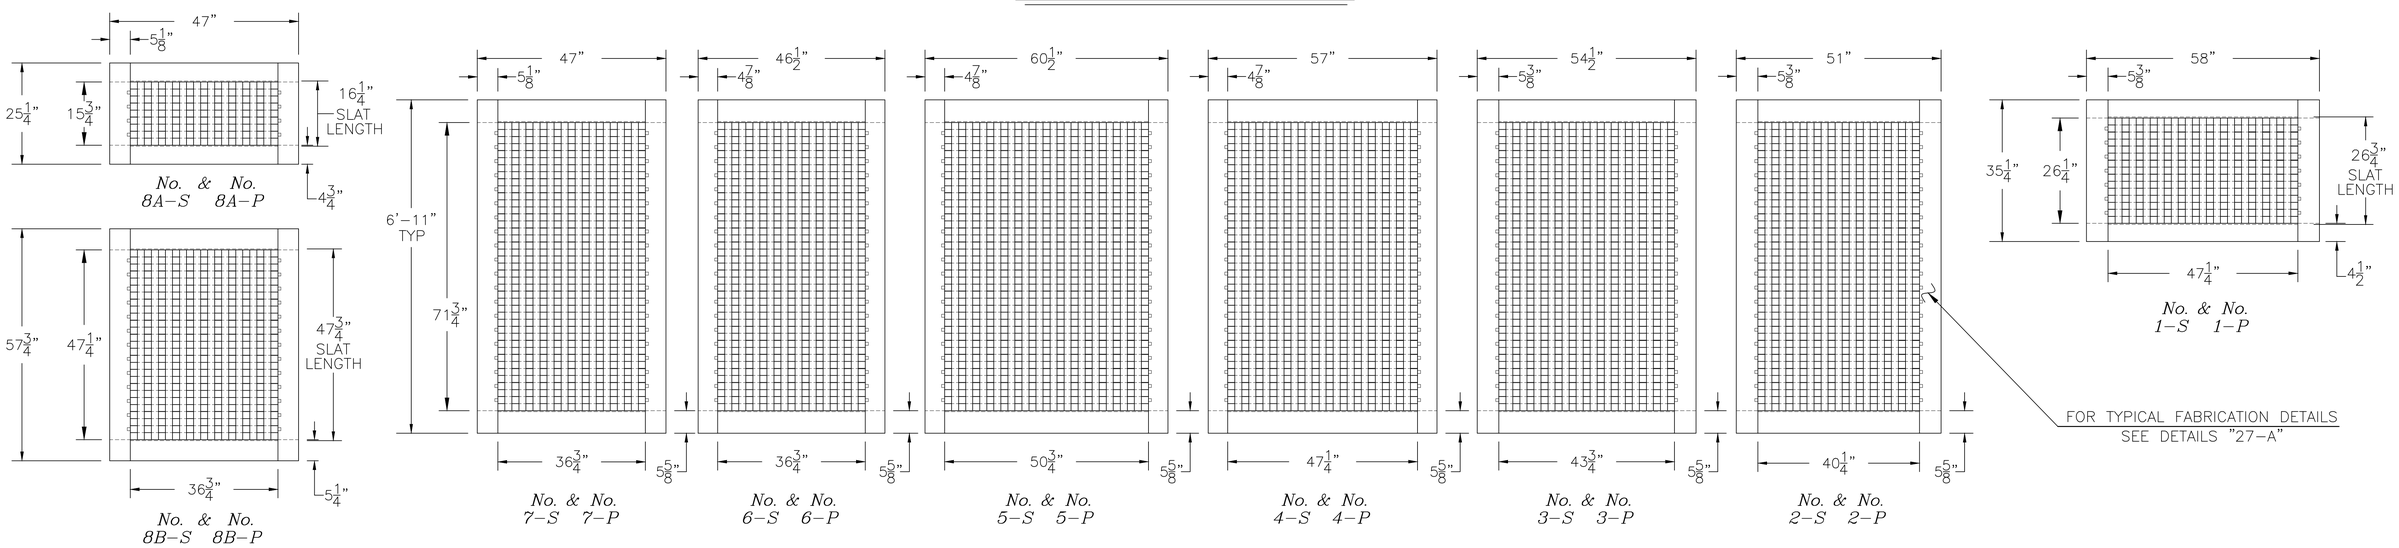

PLAN VIEW "20–A"

MAIN HATCH GRATING

SPAR DECK

SCALE: 3/4"=1'–0"

SIZE	N.H.H.C. DET BOSTON DRAWING NO.	REV
F	002–02–2010	–
SCALE: AS NOTED		SHEET 3