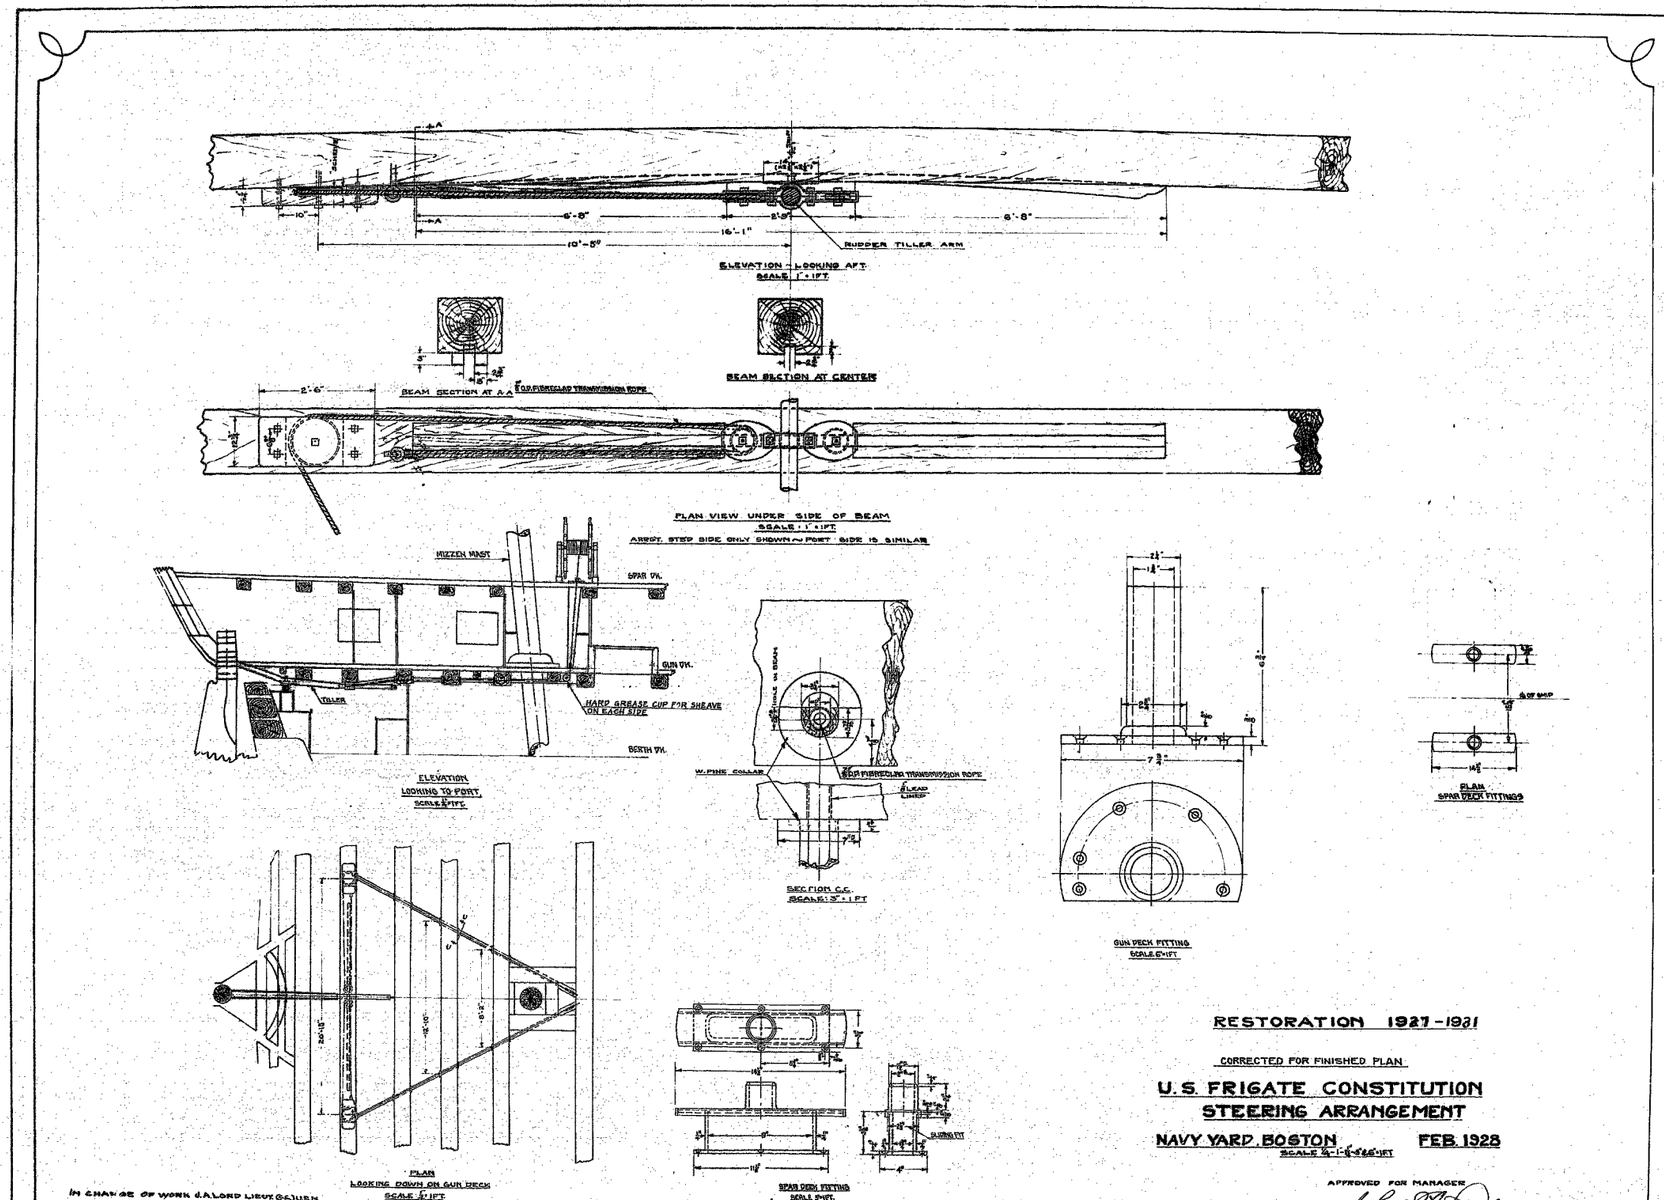

IN CHARGE OF WORK J.A. LORD LIEUT. (C.C.) U.S.N.
DRAWN BY [illegible]
TRACED BY [illegible]

RESTORATION 1927-1931

CORRECTED FOR FINISHED PLAN

U.S. FRIGATE CONSTITUTION
STEERING ARRANGEMENT

NAVY YARD, BOSTON **FEB. 1928**
SCALE 1/4"-1'-1 1/2"-5'-6" = 1 FT.

APPROVED FOR MANAGER
[signature]
LIEUT. (C.C.) U.S.N.
SUPT. OF RESTORATION

C&R NO. 165384

NO. 18727

18727