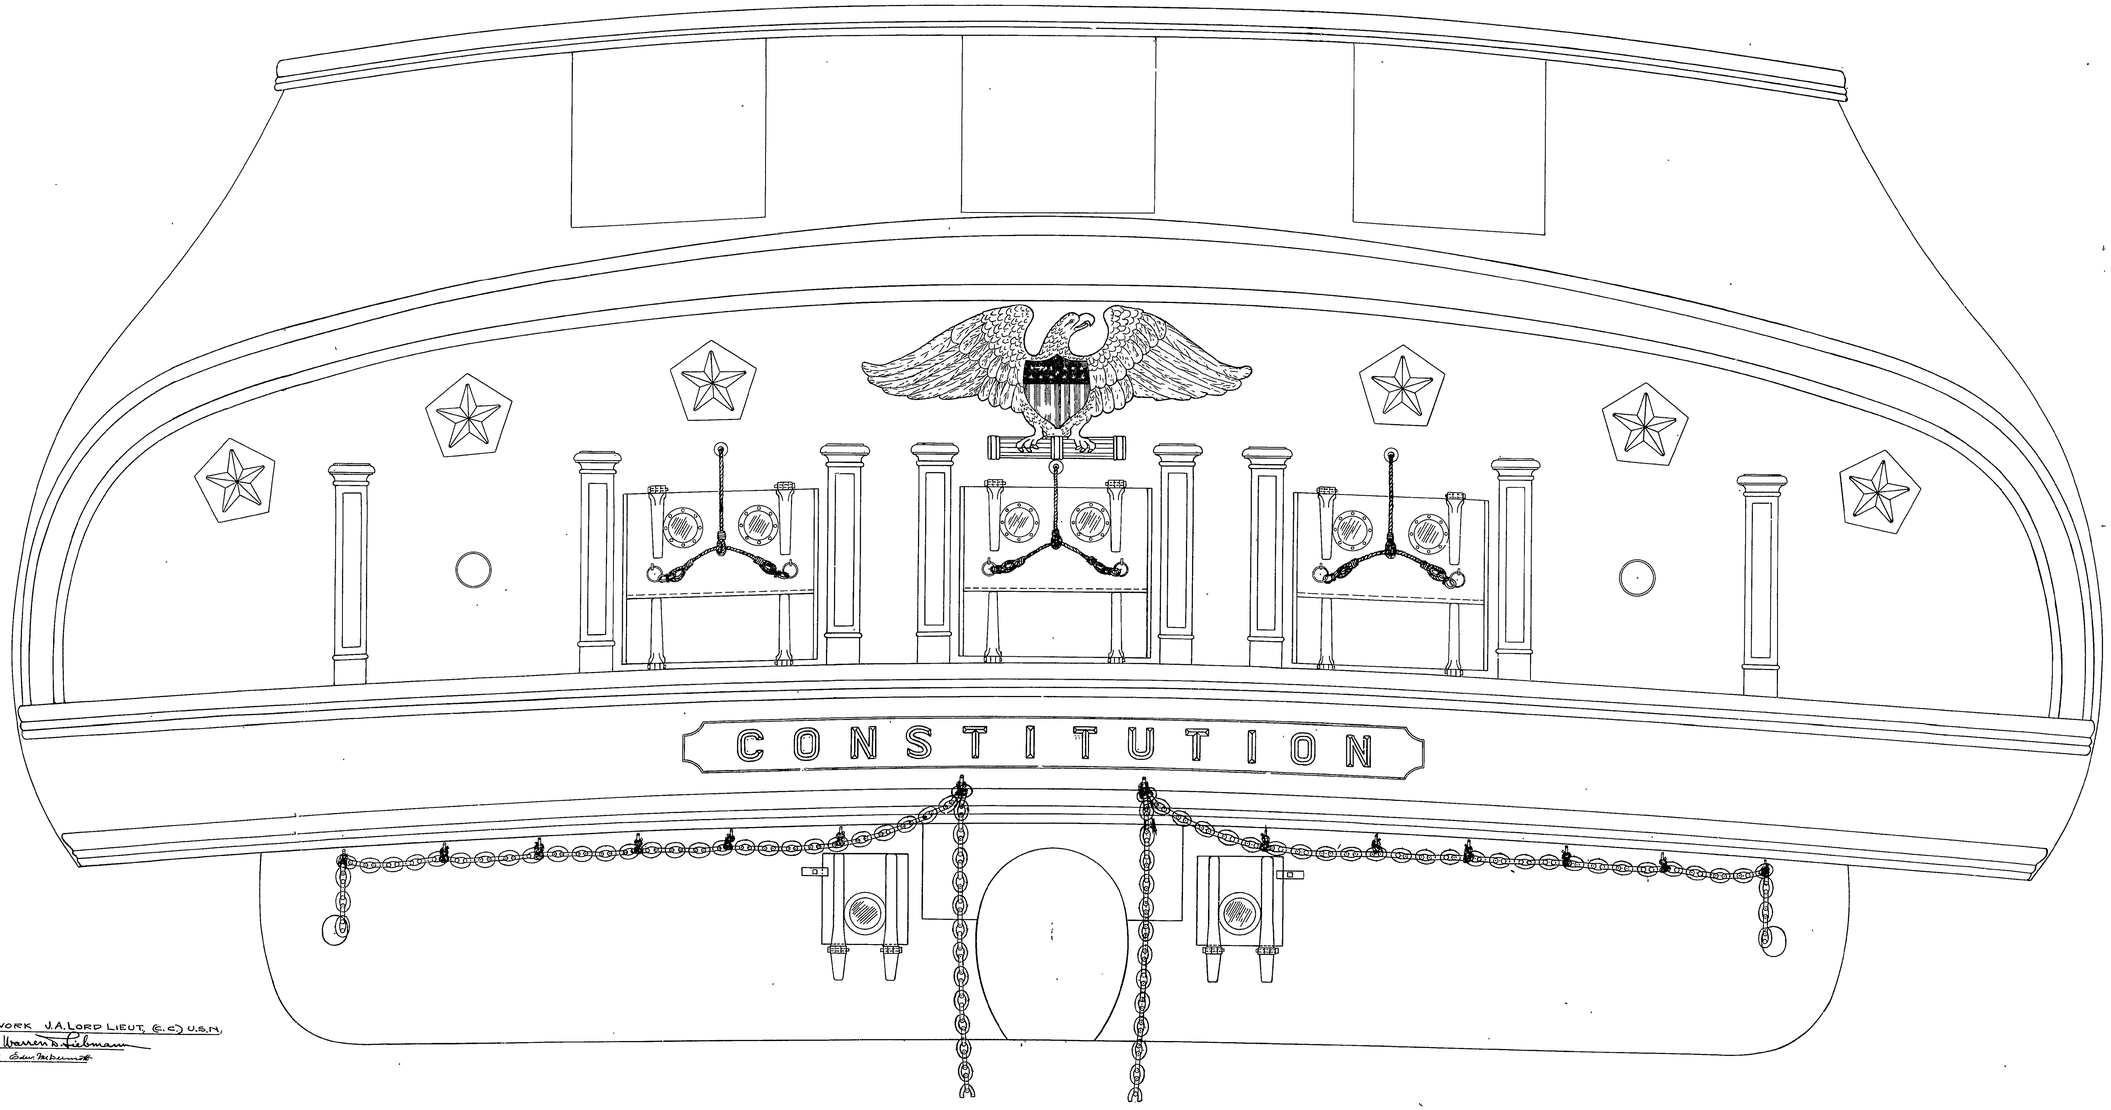

IN CHARGE OF WORK J.A. LORD LIEUT, (C.C.) U.S.N.
DRAWN BY Warren D. Liebman
TRACED BY Edw. McDermott

STERN C
SPAR DE
GUN DE
BERTH D
ORLOP D

RES

U.S. FR

SH
AS EXIST
NAVY YAR

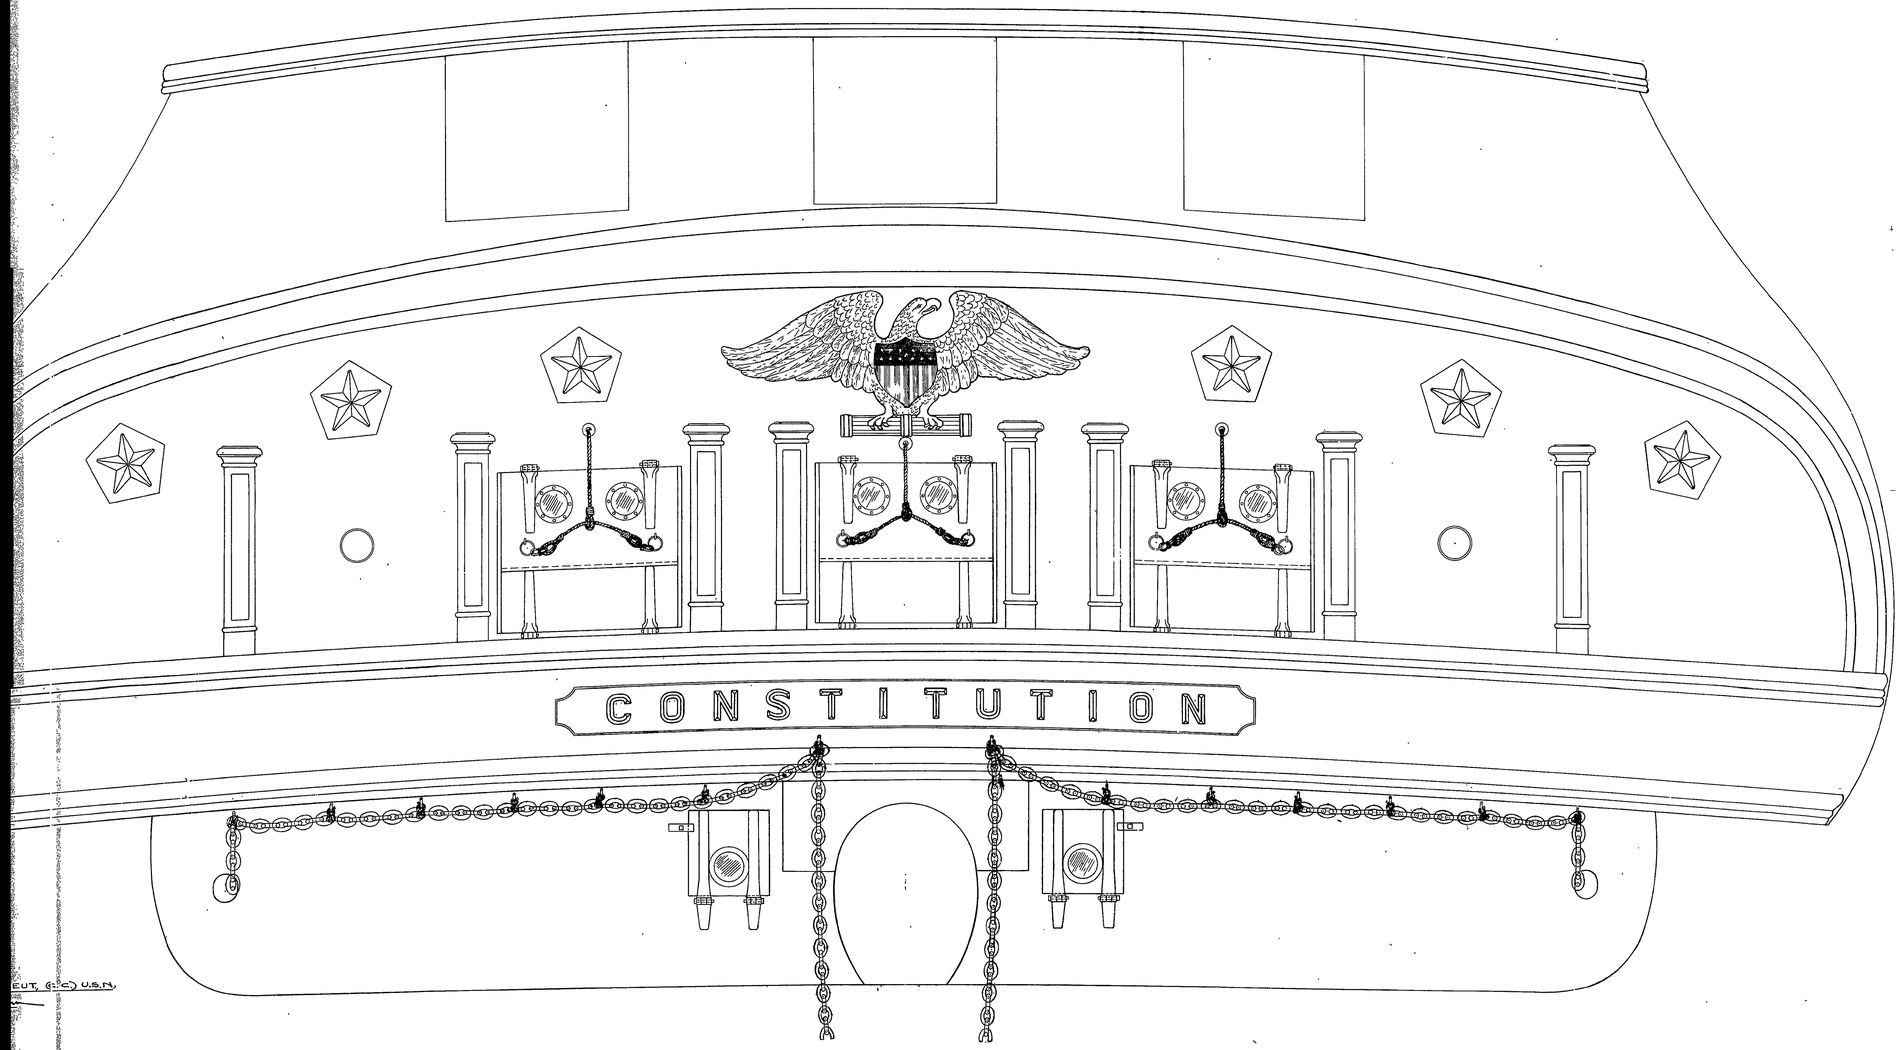

Reference Plans	
Stern Ornamentation Details	*23231
Spar Deck General Arrangement	21209
Gun Deck do do	34676
Berth Deck do do	28669
Orlop Deck do do	22673

RESTORATION 1927

U.S. FRIGATE CONSTITUTION
STERN EXPANSION
SHOWING ORNAMENTATION AS EXISTING PRIOR TO RESTORATION 1927

NAVY YARD, BOSTON JULY, 1928

SCALE: 1" = 1FT.

APPROVED FOR MANAGER

LIEUT, (C.C.) U.S.N.
SUPT. OF RESTORATION

NO. 21211

LIEUT, (C.C.) U.S.N.