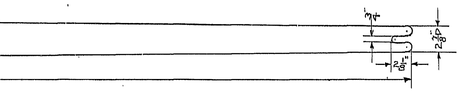

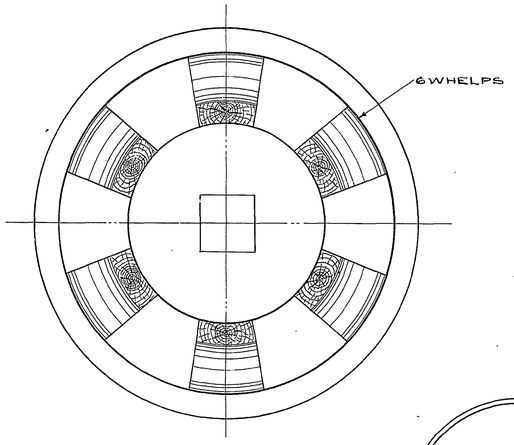

SECTION B-B
SPAR DECK CAPSTAN
SCALE 1½"=1FT.

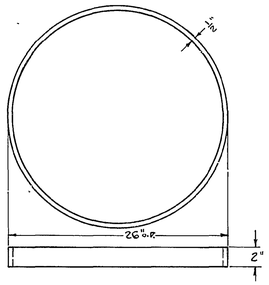

SPAR DK. RING
SCALE: 1½"=1 FT.
MATERIAL = IRON

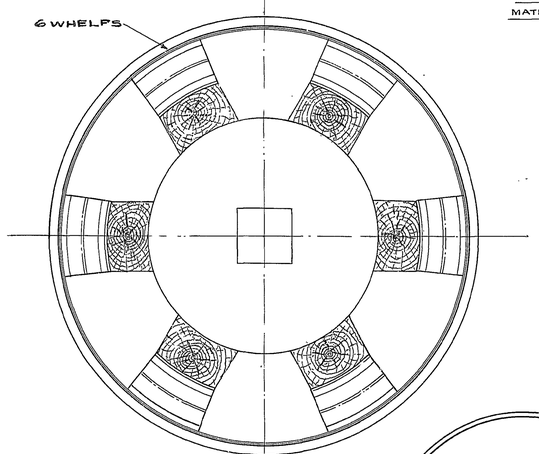

SECTION A-A
GUN DECK CAPSTAN
SCALE 1½"=1FT.

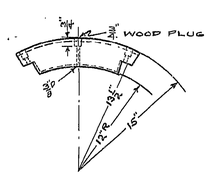

DETAIL
SCALE 1½"=1FT.

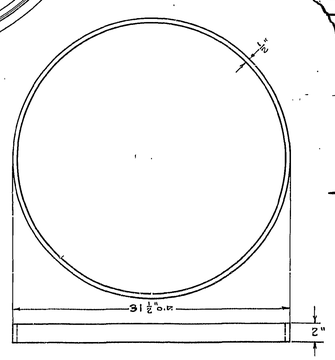

GUN DK. RING
SCALE: 1½"=1FT.
MATERIAL = IRON

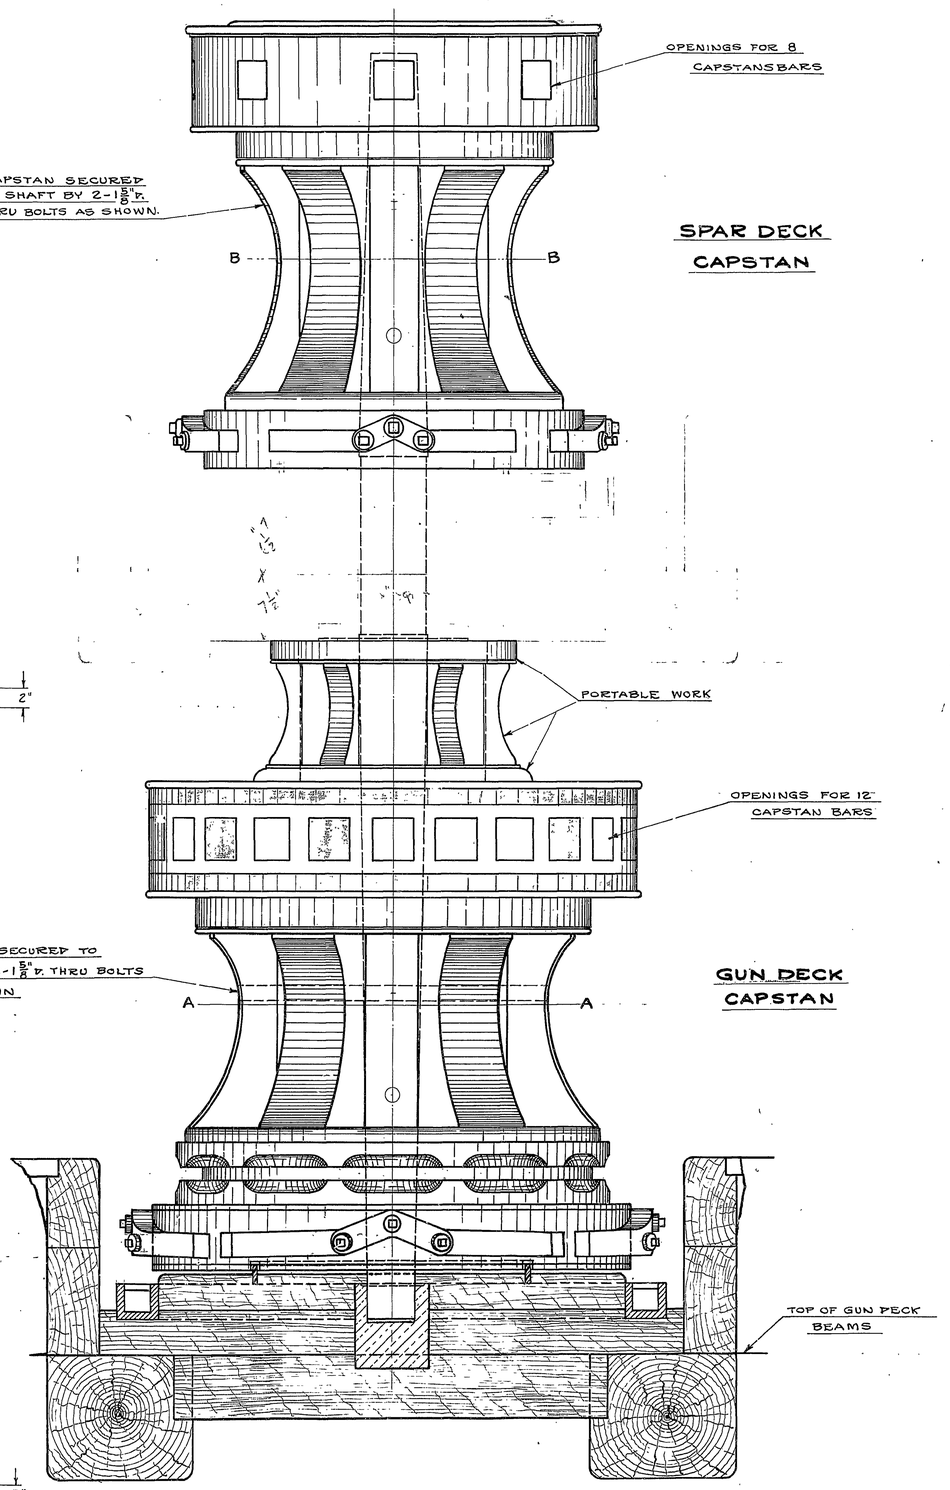

ELEVATION
GENERAL ARRANGEMENT OF CAPSTANS
SCALE: 1½"=1 FT.

REFERENCE PLANS

GUN DECK-GENERAL ARRANGEMENT.	NO. 34676
GUN DECK-PLANKING REMOVED.	15644
SPAR DECK-PLANKING REMOVED.	17636
SPAR DECK-GENERAL ARRANGEMENT.	21209

NOTE:
THIS PLAN HAS BEEN DRAWN FROM THE CAPSTANS INSTALLED ON BOARD SHIP PRIOR TO RESTORATION 1927 AS A PART OF OLD INSTALLATION.

RESTORATION 1927-1931

U.S. FRIGATE CONSTITUTION

CAPSTANS

GENERAL ARRANGEMENT & DETAILS

NAVY YARD, BOSTON. FEB. 1929.

SCALE 1½" & 3"=1FT.

R. M. Rush
APPROVED FOR MANAGER

NO. 29621